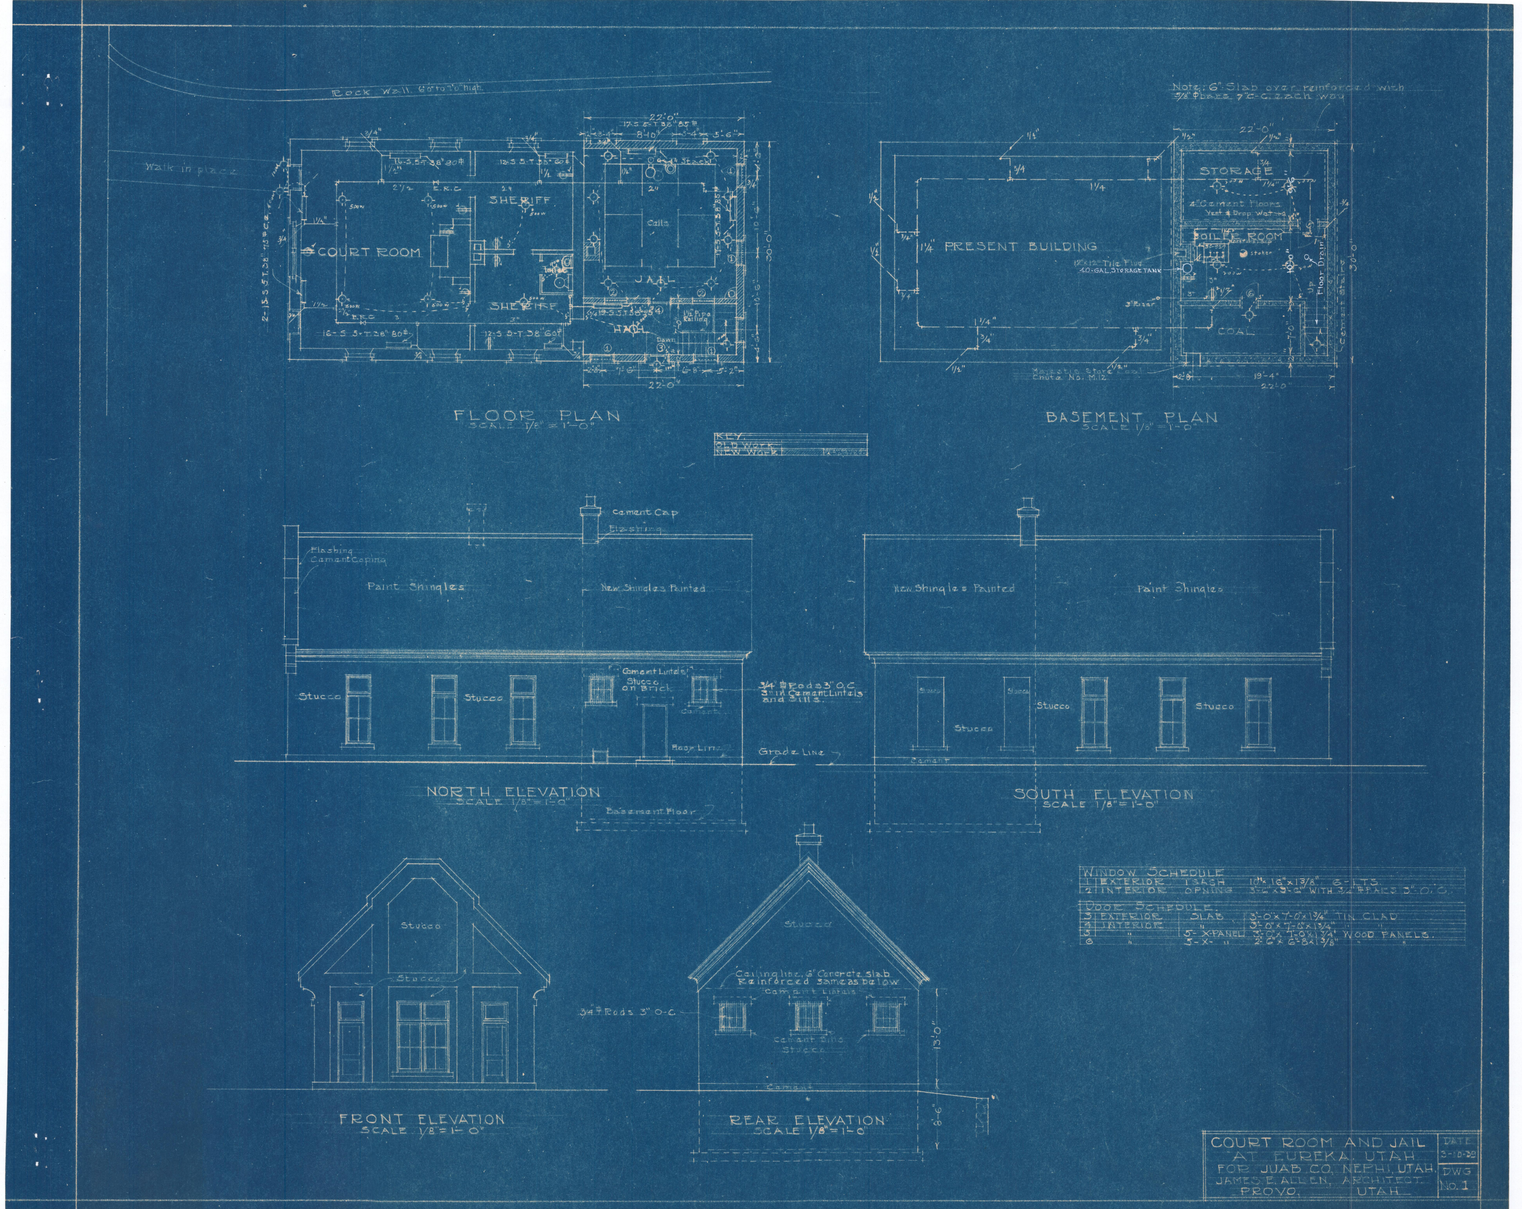
Rock wall 6ft to 8 ft high
Walk in place
COURT ROOM
SHERIFF
JAIL
HALL
Calls
E.N.C.
E.S.C.
FLOOR PLAN
SCALE 1/8" = 1'-0"
Note: 6" Slab over reinforced with 3/4" Rods, 7'-0" c. c. each way
STORAGE
PRESENT BUILDING
JAIL
COAL
BASEMENT PLAN
SCALE 1/8" = 1'-0"
KEY
Old Work
New Work
Cement Cap
Flashing
Paint Shingles
New Shingles Painted
Stucco
Cement Lintels
Stucco on Brick
3/4" Rods 3'0" C. Stm Cement Lintels and Sills.
Grade Line
Base Line
Basement Floor
NORTH ELEVATION
SCALE 1/8" = 1'-0"
SOUTH ELEVATION
SCALE 1/8" = 1'-0"
Ceiling line of Concrete Slab Reinforced same as below
Cement Sills
FRONT ELEVATION
SCALE 1/8" = 1'-0"
REAR ELEVATION
SCALE 1/8" = 1'-0"
WINDOW SCHEDULE
DOOR SCHEDULE
COURT ROOM AND JAIL
AT EUREKA, UTAH
FOR JUAB CO., NEPHI, UTAH
JAMES E. ALLEN, ARCHITECT
PROVO, UTAH
DATE
3-10-28
DWG
NO. 1